Garage Roof Brackets

POLYURETHANE - PUR » DECORATIVE MILLWORK » BRACKETS » BRACKET 12-1/2X14-5/8X5 SMOOTH

BKT13X15

Price: $53.82

CAD Elevation: DWG DXF
CAD Profile: DWG DXF

WIDTH	5.0000
HEIGHT	14.6250
LENGTH	0.0000
PROJECTION	12.5000
DIAMETER	0.0000
INSIDE DIAMETER	0.0000
RADIUS	0.0000

All dimensions in inches

Surrounding Roof Brackets

POLYURETHANE - PUR » DECORATIVE MILLWORK » DENTIL BLOCK » DENTIL BLOCK 5-3/8X4-3/8X6-7/8 SMOOTH

DTLB5X4X7

Price: $34.33

CAD Elevation: DWG DXF
CAD Profile: DWG DXF

WIDTH	4.3750
HEIGHT	5.3750
LENGTH	0.0000
PROJECTION	6.8750
DIAMETER	0.0000
INSIDE DIAMETER	0.0000
RADIUS	0.0000

All dimensions in inches

Witt Construction
563 N Broadway Saratoga Springs, NY 12866

October 21, 2016

Rosecrans Residence

Revised Concept Plans

Witt Construction
563 N Broadway Saratoga Springs, NY 12866

October 21, 2016

Rosecrans Residence

Revised Concept Plans

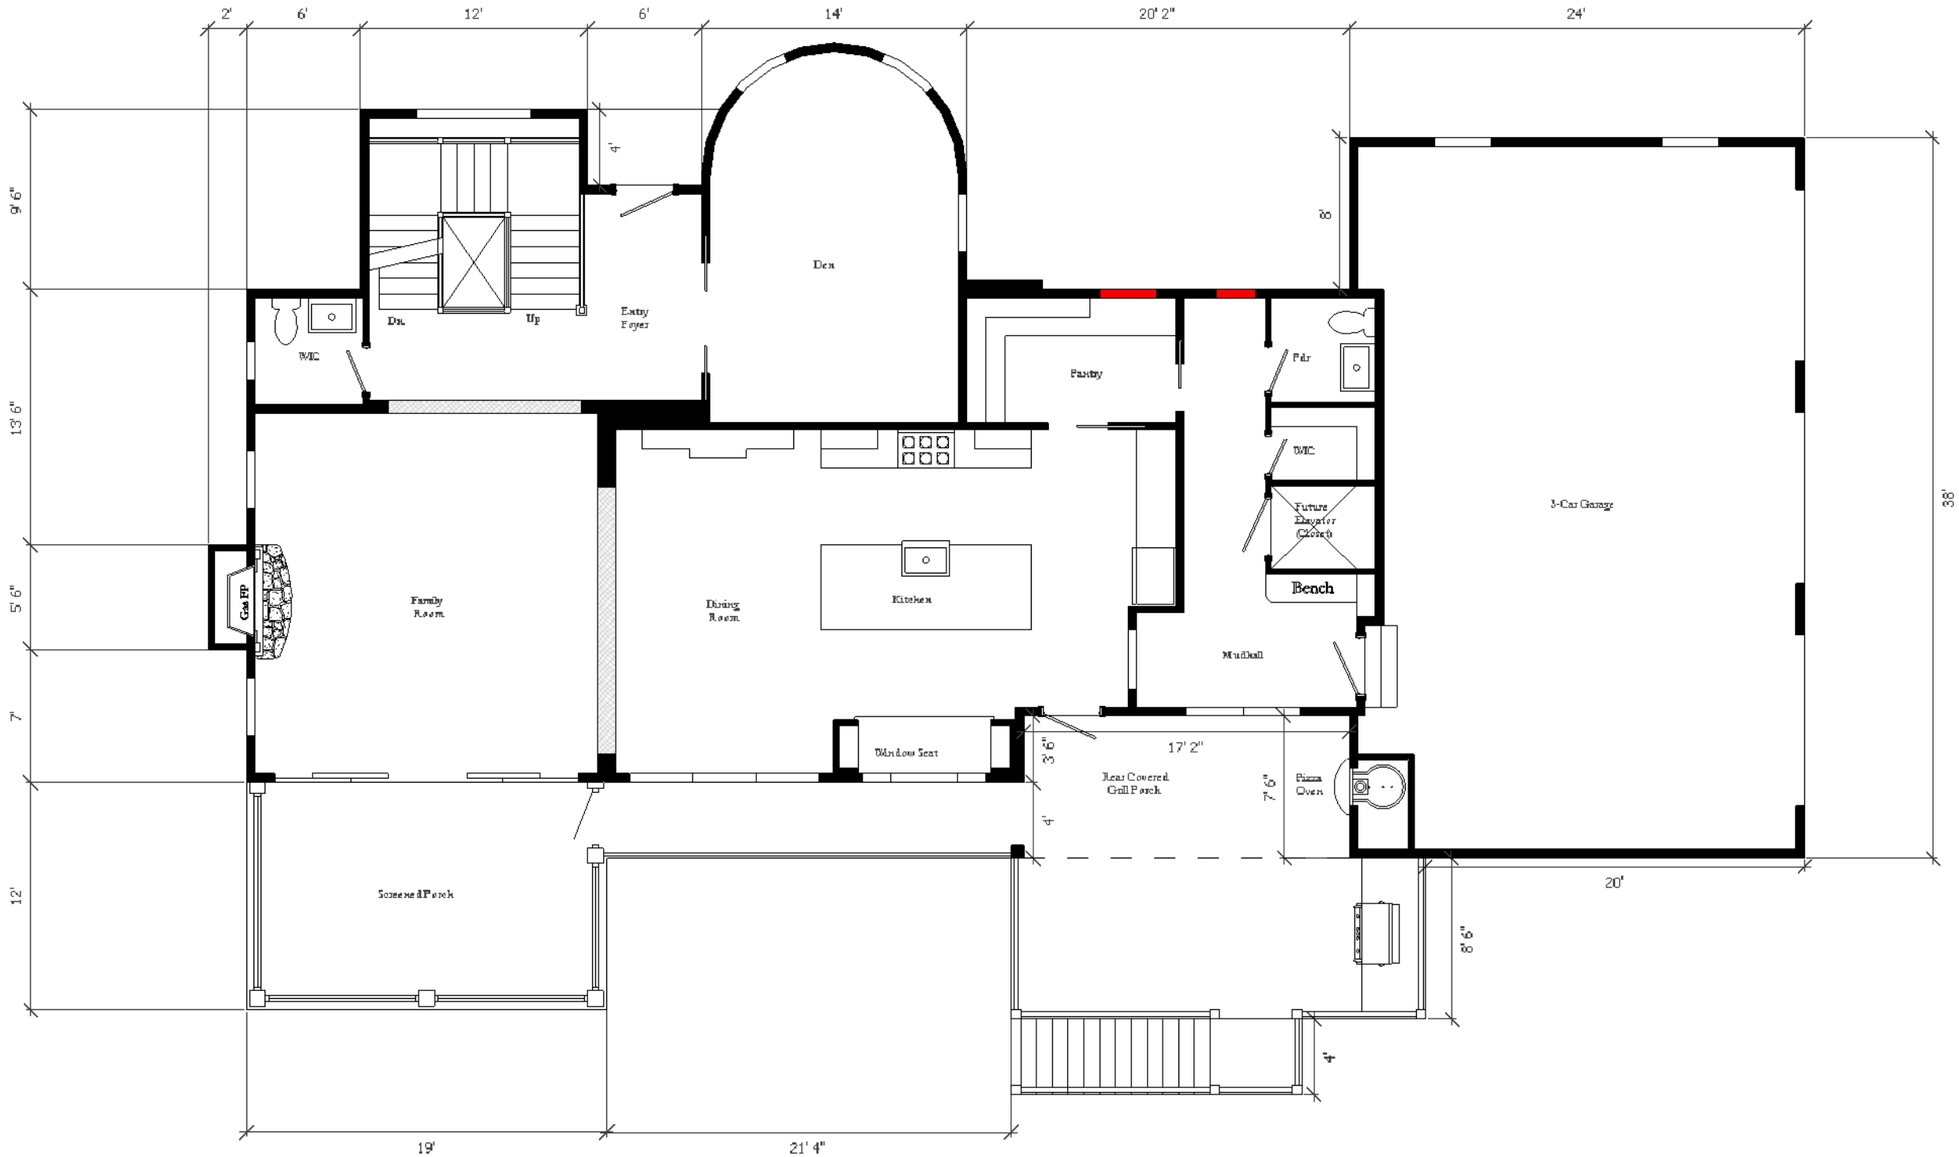

Witt Construction

563 N Broadway Saratoga Springs, NY 12866

October 21, 2016

Rosecrans Residence

Revised Concept Plans

Scale: 1/8" = 1'

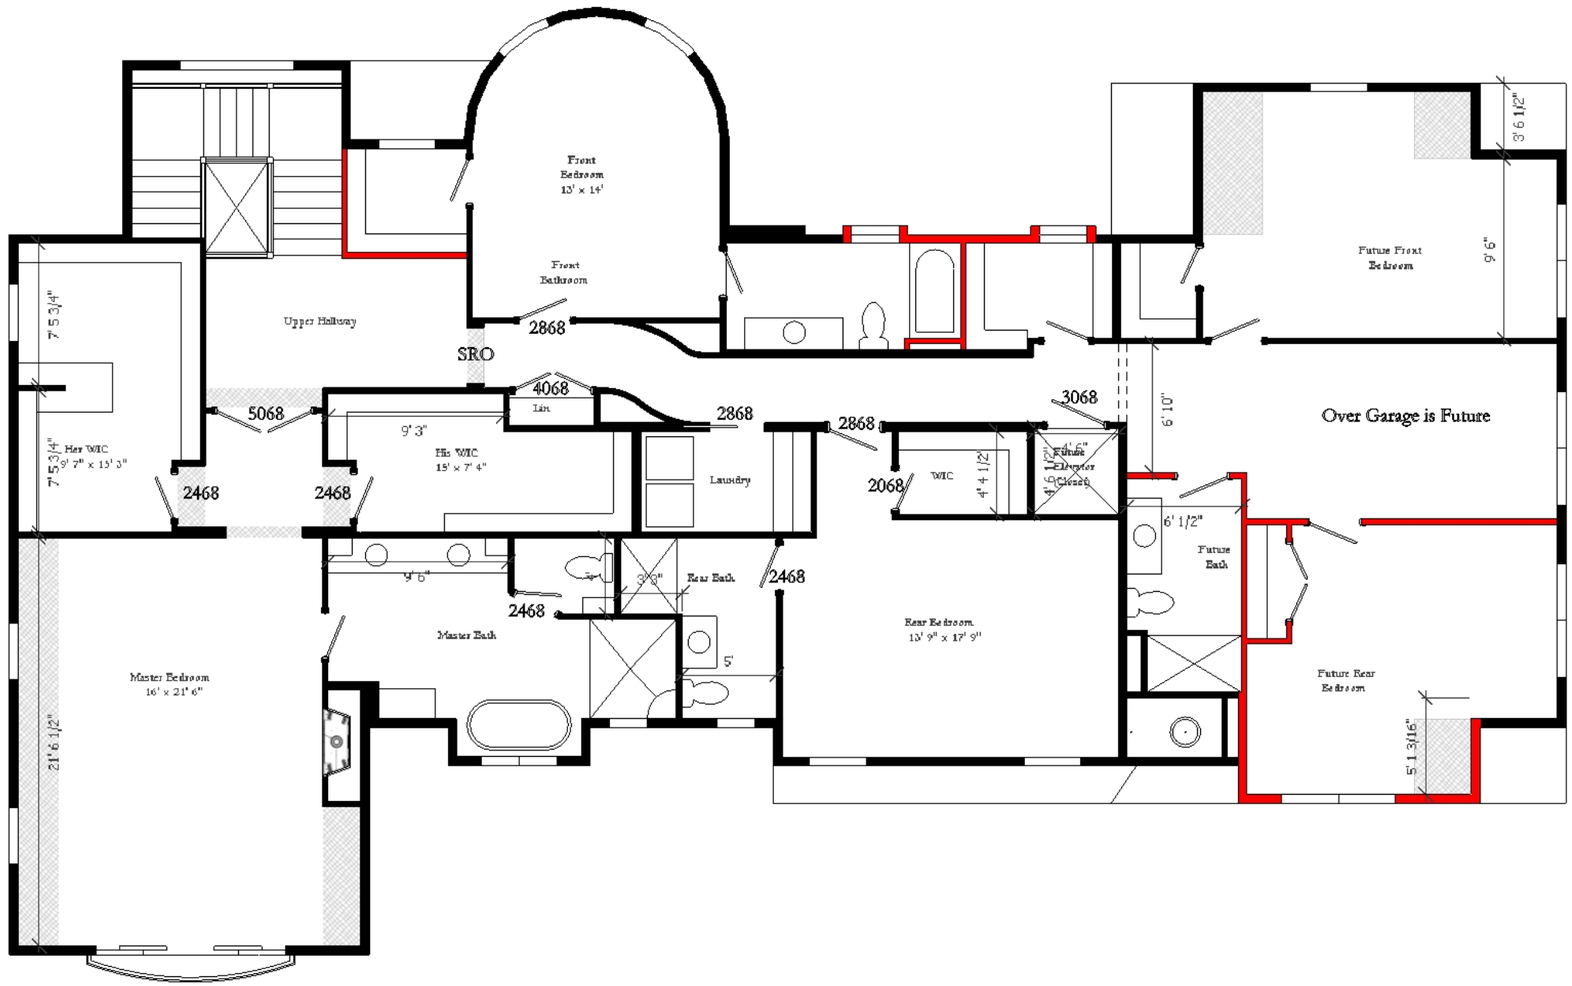

Witt Construction

563 N Broadway Saratoga Springs, NY 12866

October 21, 2016

Rosecrans Residence

Revised Concept Plans

Scale: 1/8" = 1'

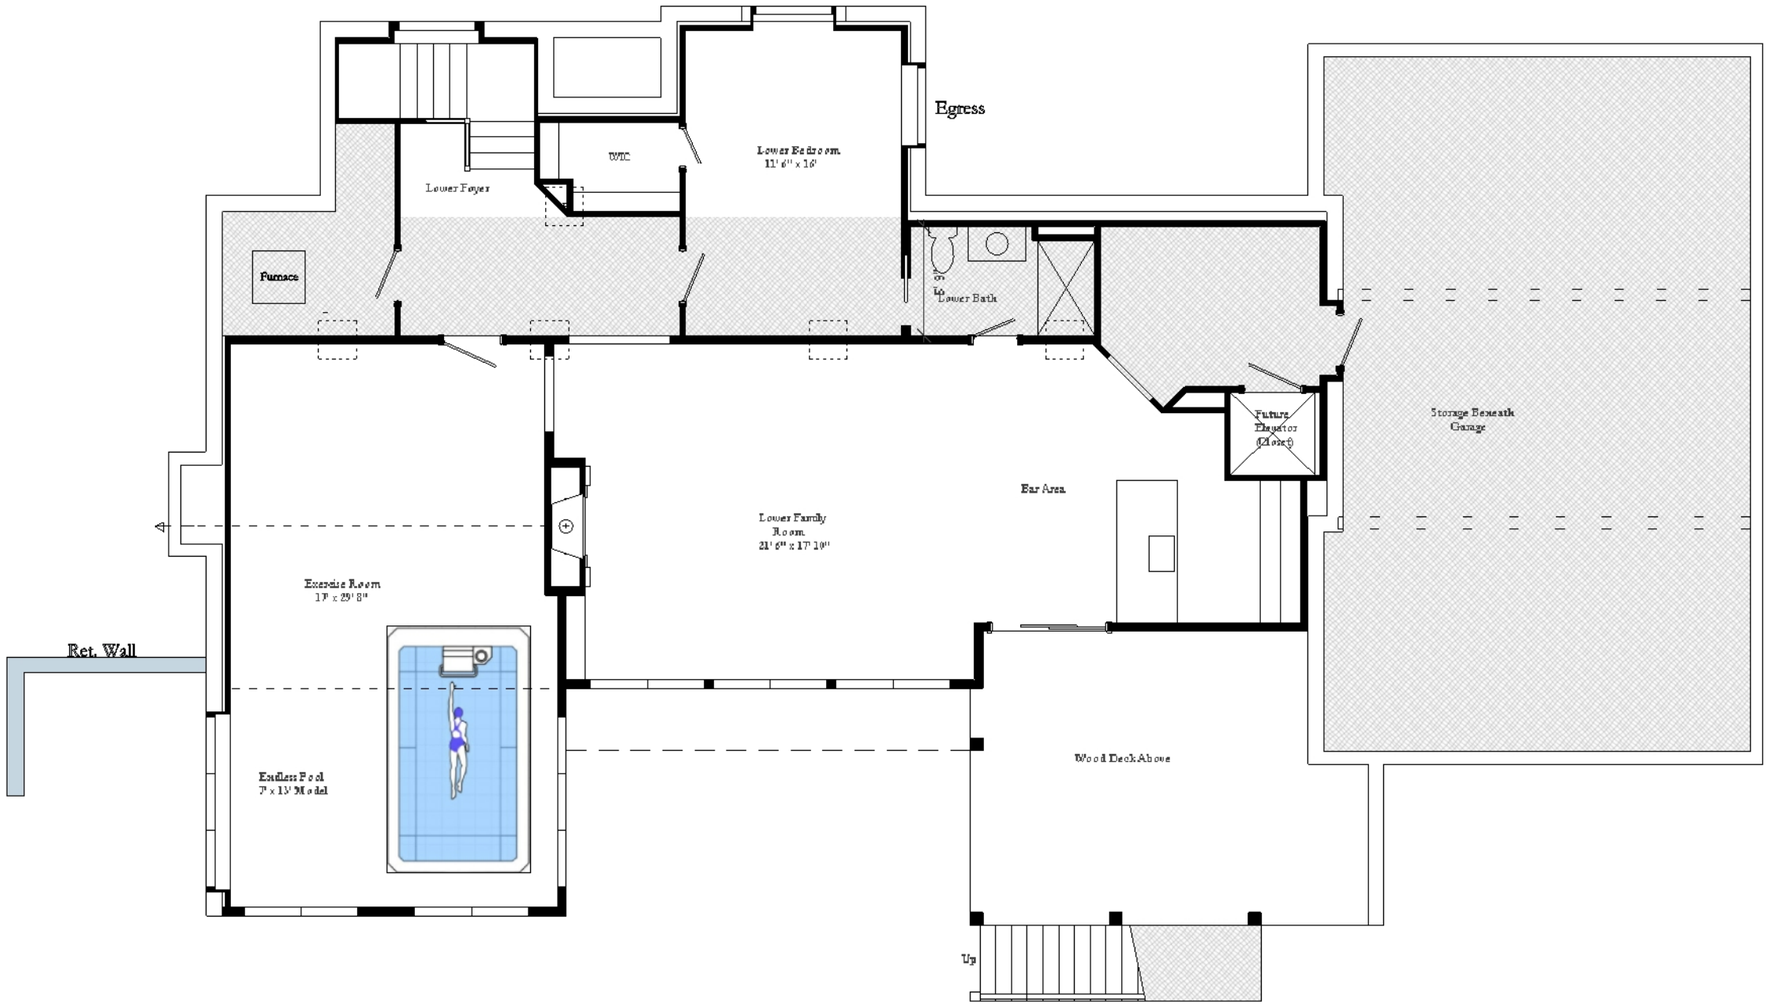

Witt Construction

563 N Broadway Saratoga Springs, NY 12866

October 21, 2016

Rosecrans Residence

Revised Concept Plans

Scale: 1/8" = 1'