HILTON HOTEL
Broadway Entrance
Elevation

Scale 1/8"=1'-0" Date 11/1/16

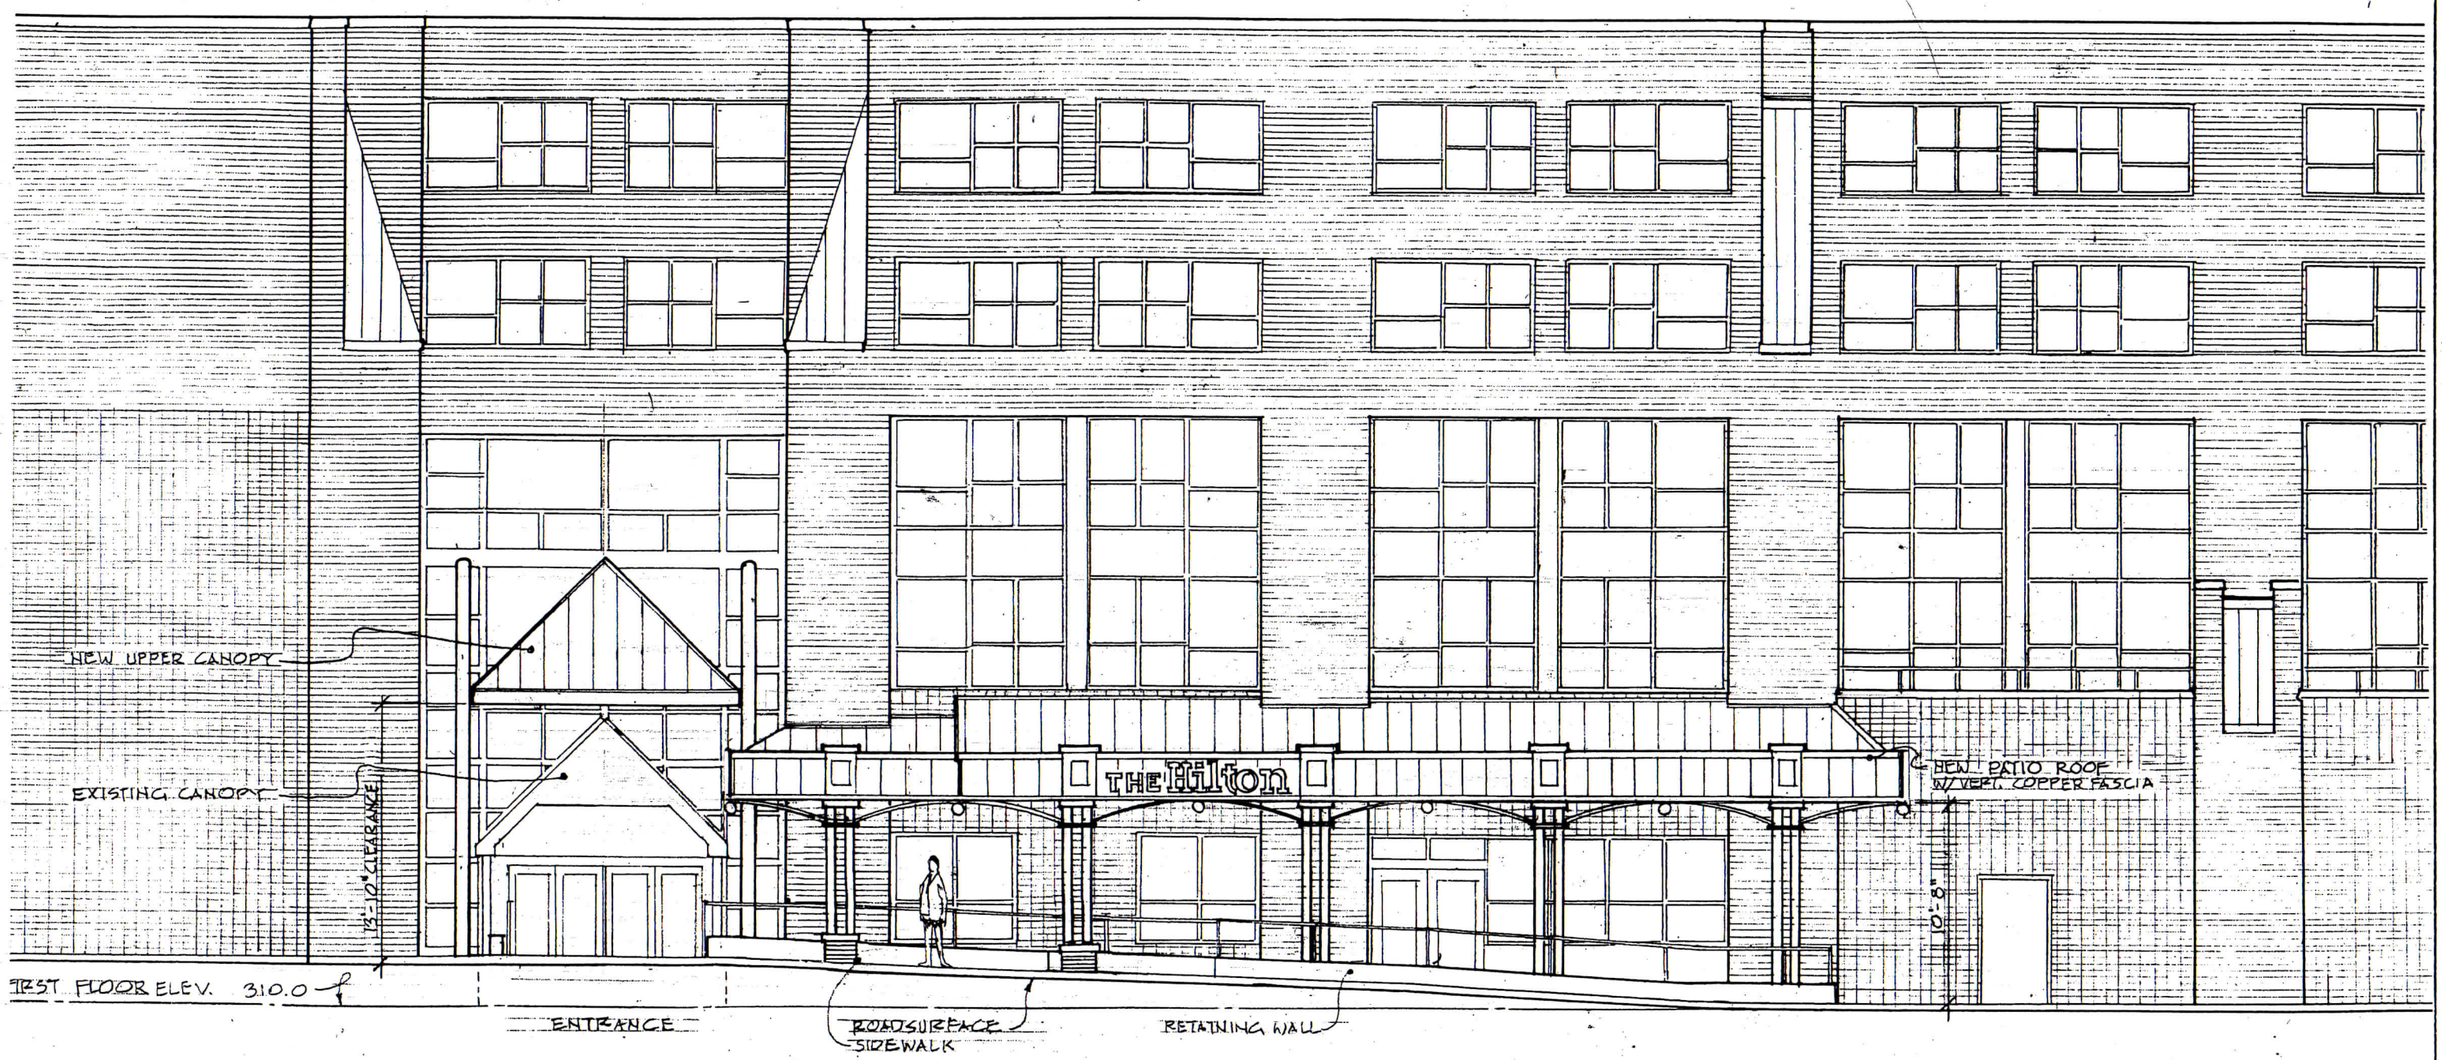

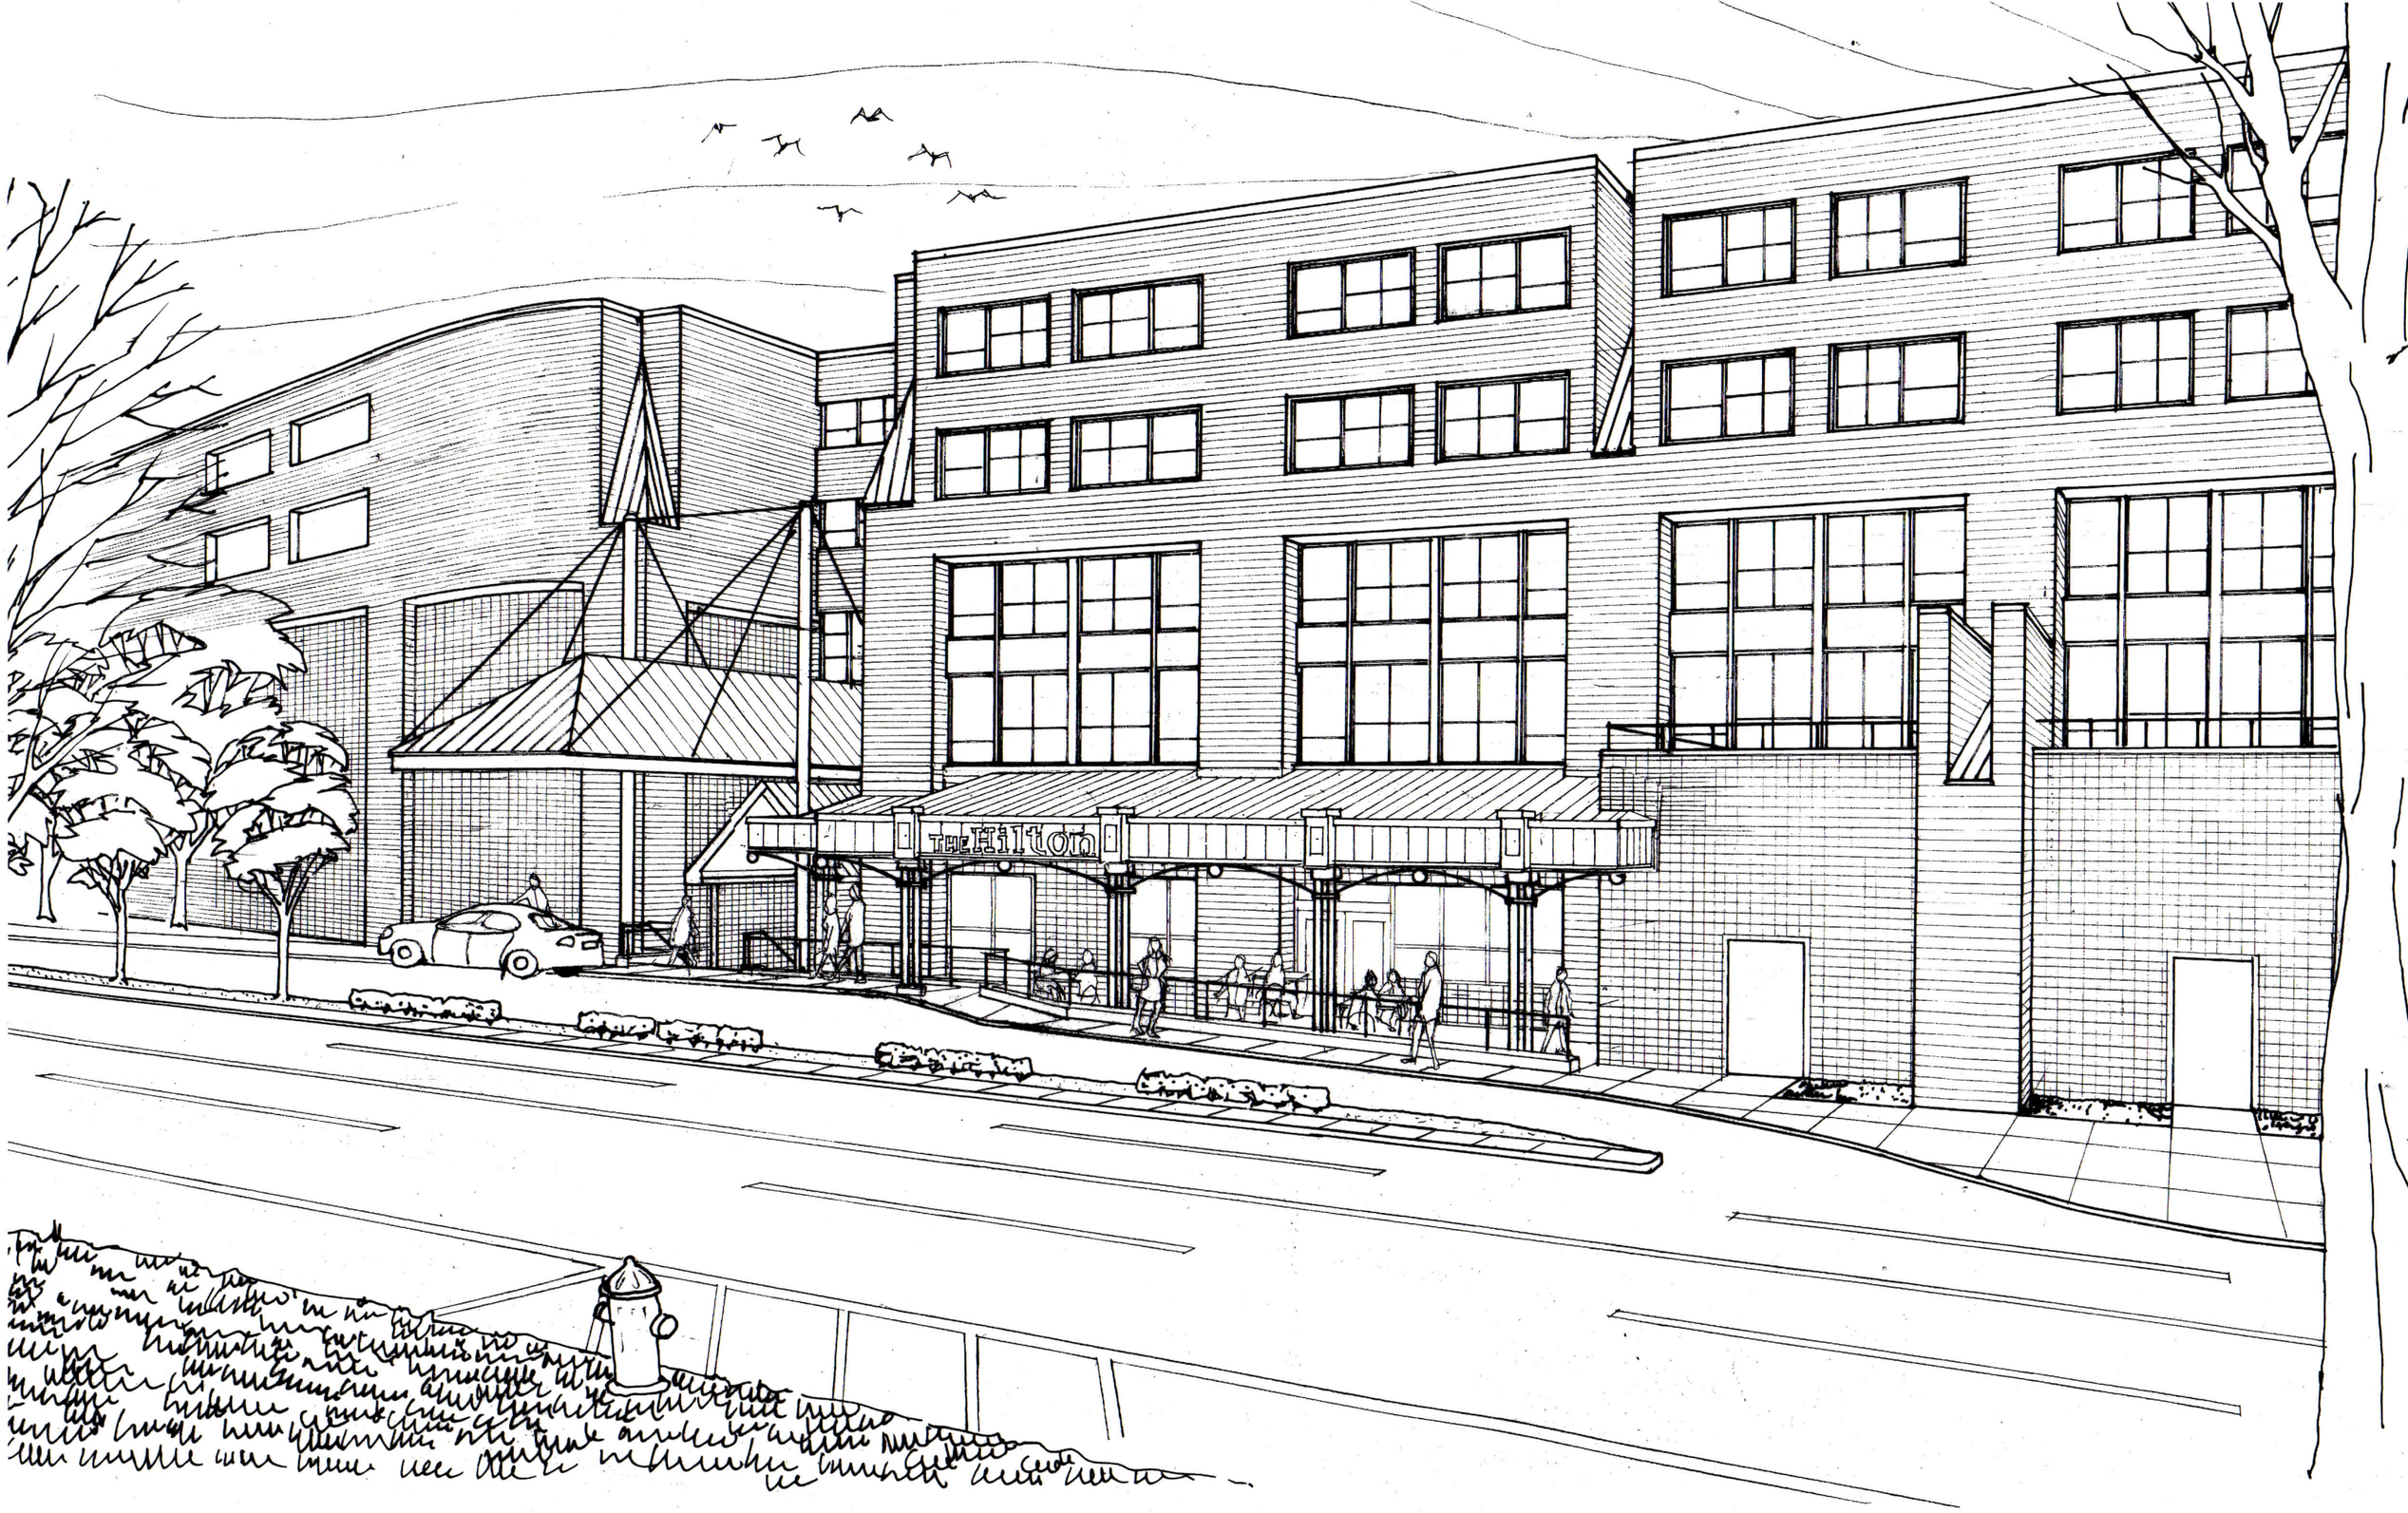
THE Hilton